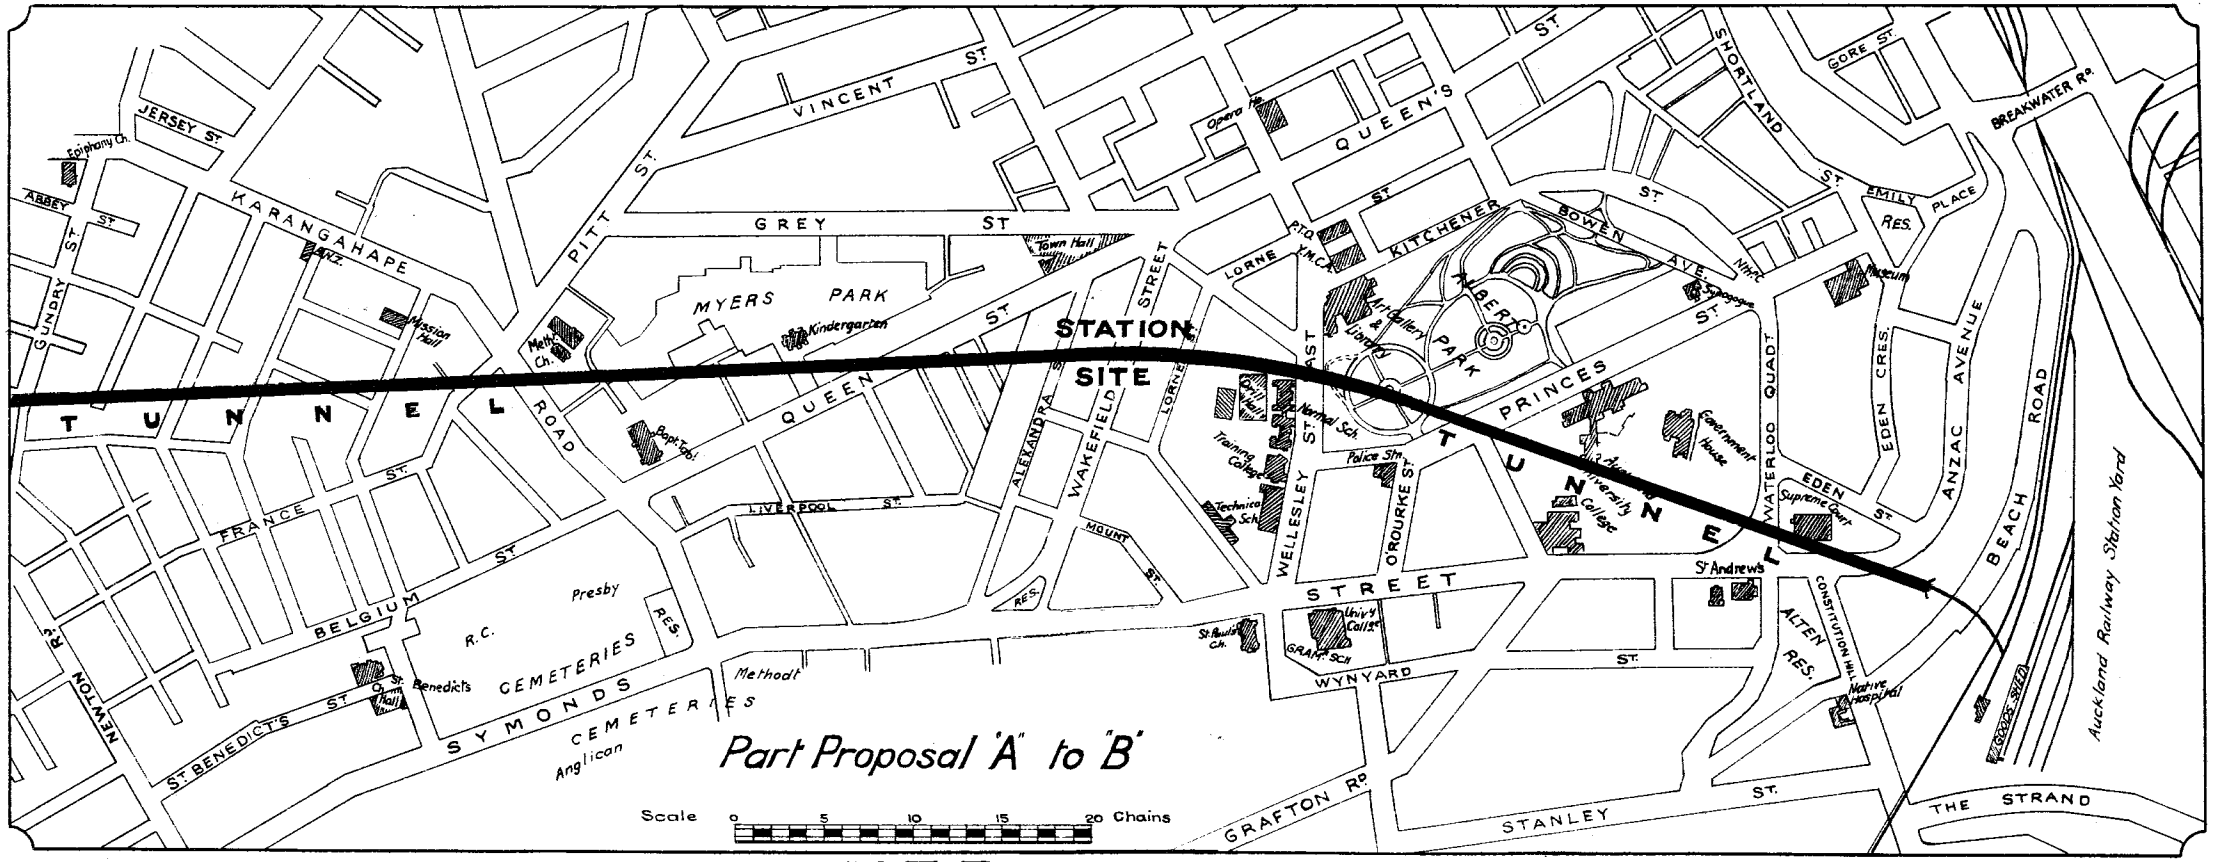

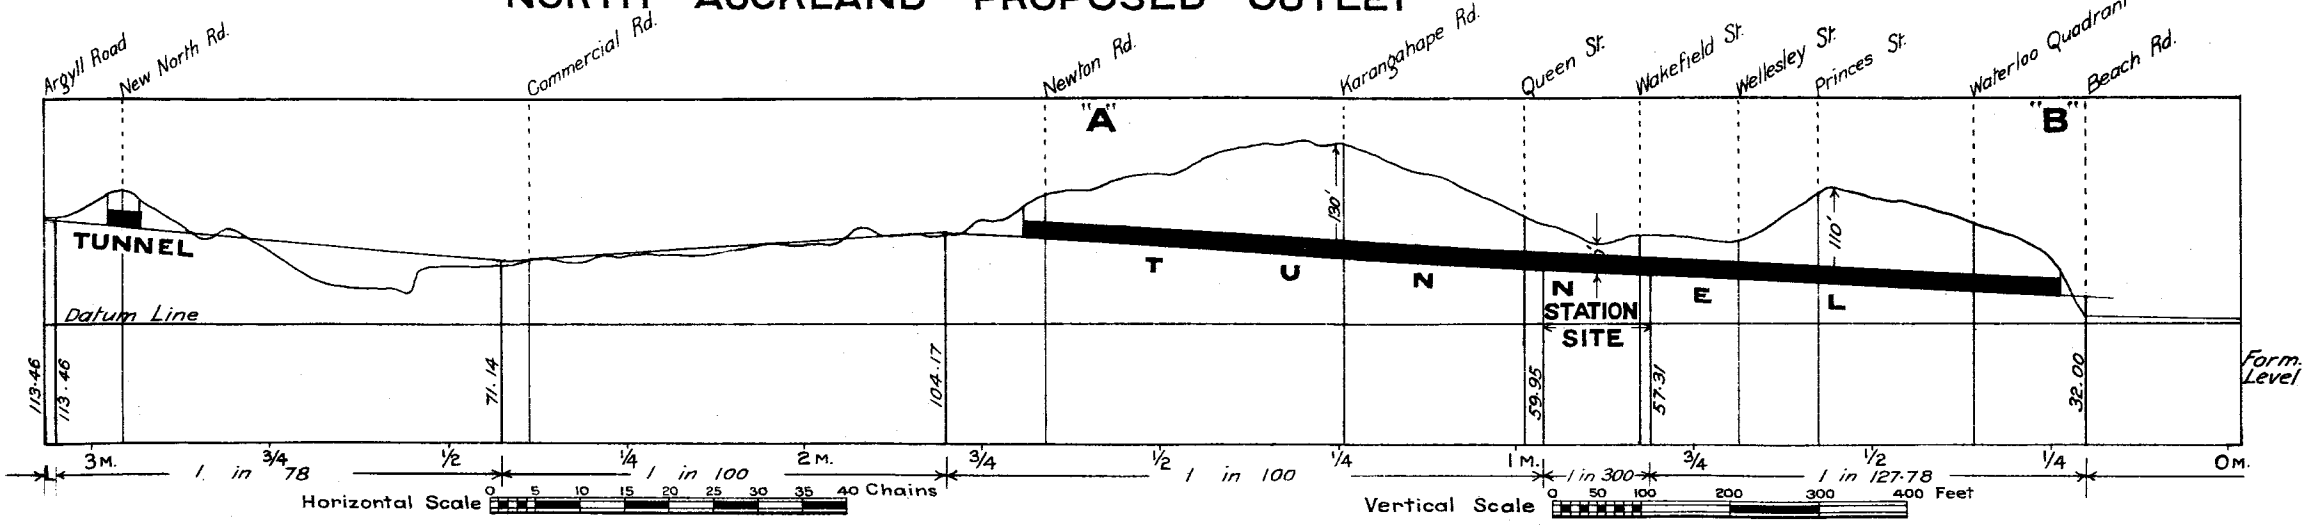
# N.Z.R.
# NORTH AUCKLAND PROPOSED OUTLET